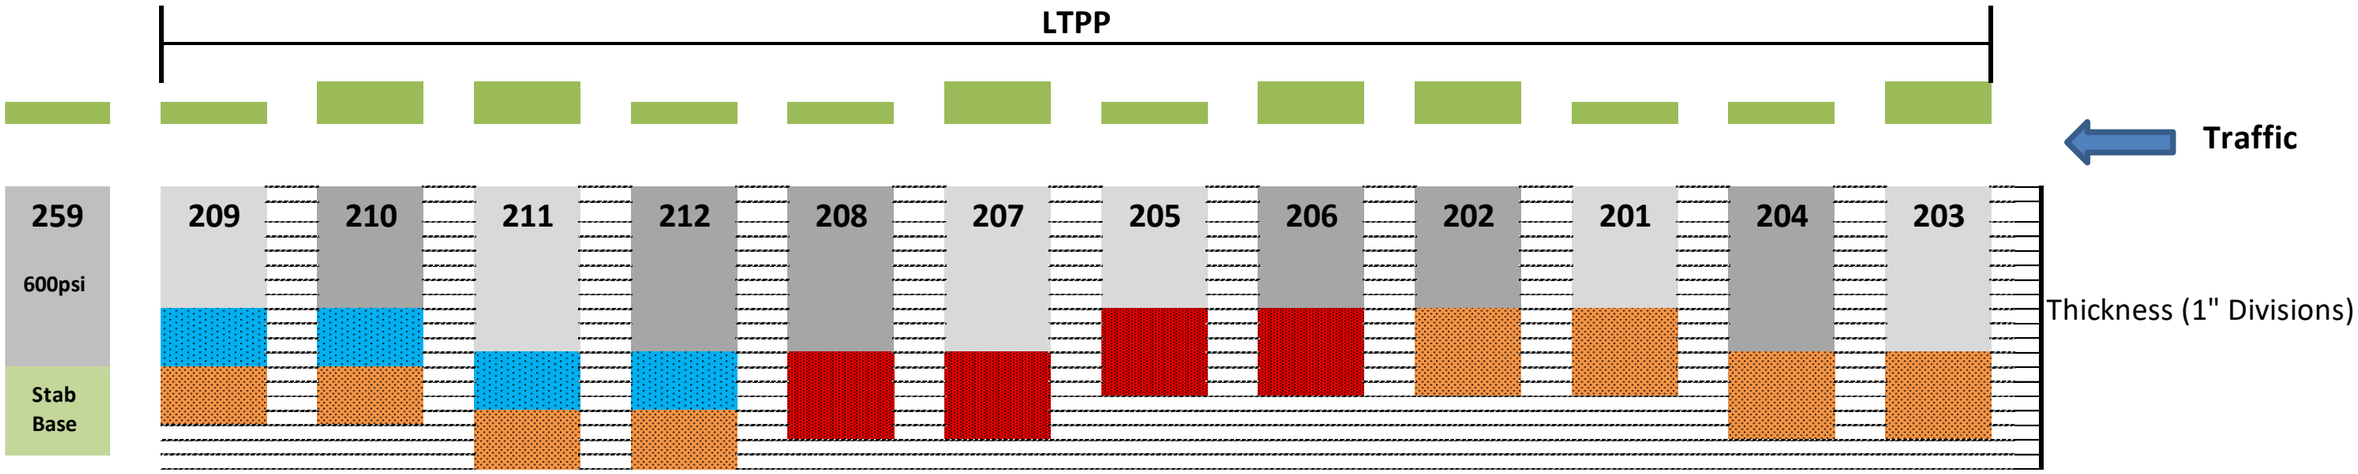

Base Types

- Dense Graded Aggregate Base (4" & 6")
- Permeable Bituminous Treated Base (4") Note:
- Lean Concrete Base (6")

Lane Width

- 12 ft Lane Width
- 14 ft Lane Width

PCCP Mix Type

- 550 Mix
- 900 Mix

Treatment	259	209	210	211	212	208	207	205	206	202	201	204	203
Diamond Grind													
Joint Re-Seal													
Partial Depth Repair													
Full Depth Repair													
Dowel Bar Retrofit													
Cross-Stitching													
Slab Stabilization													
Other													